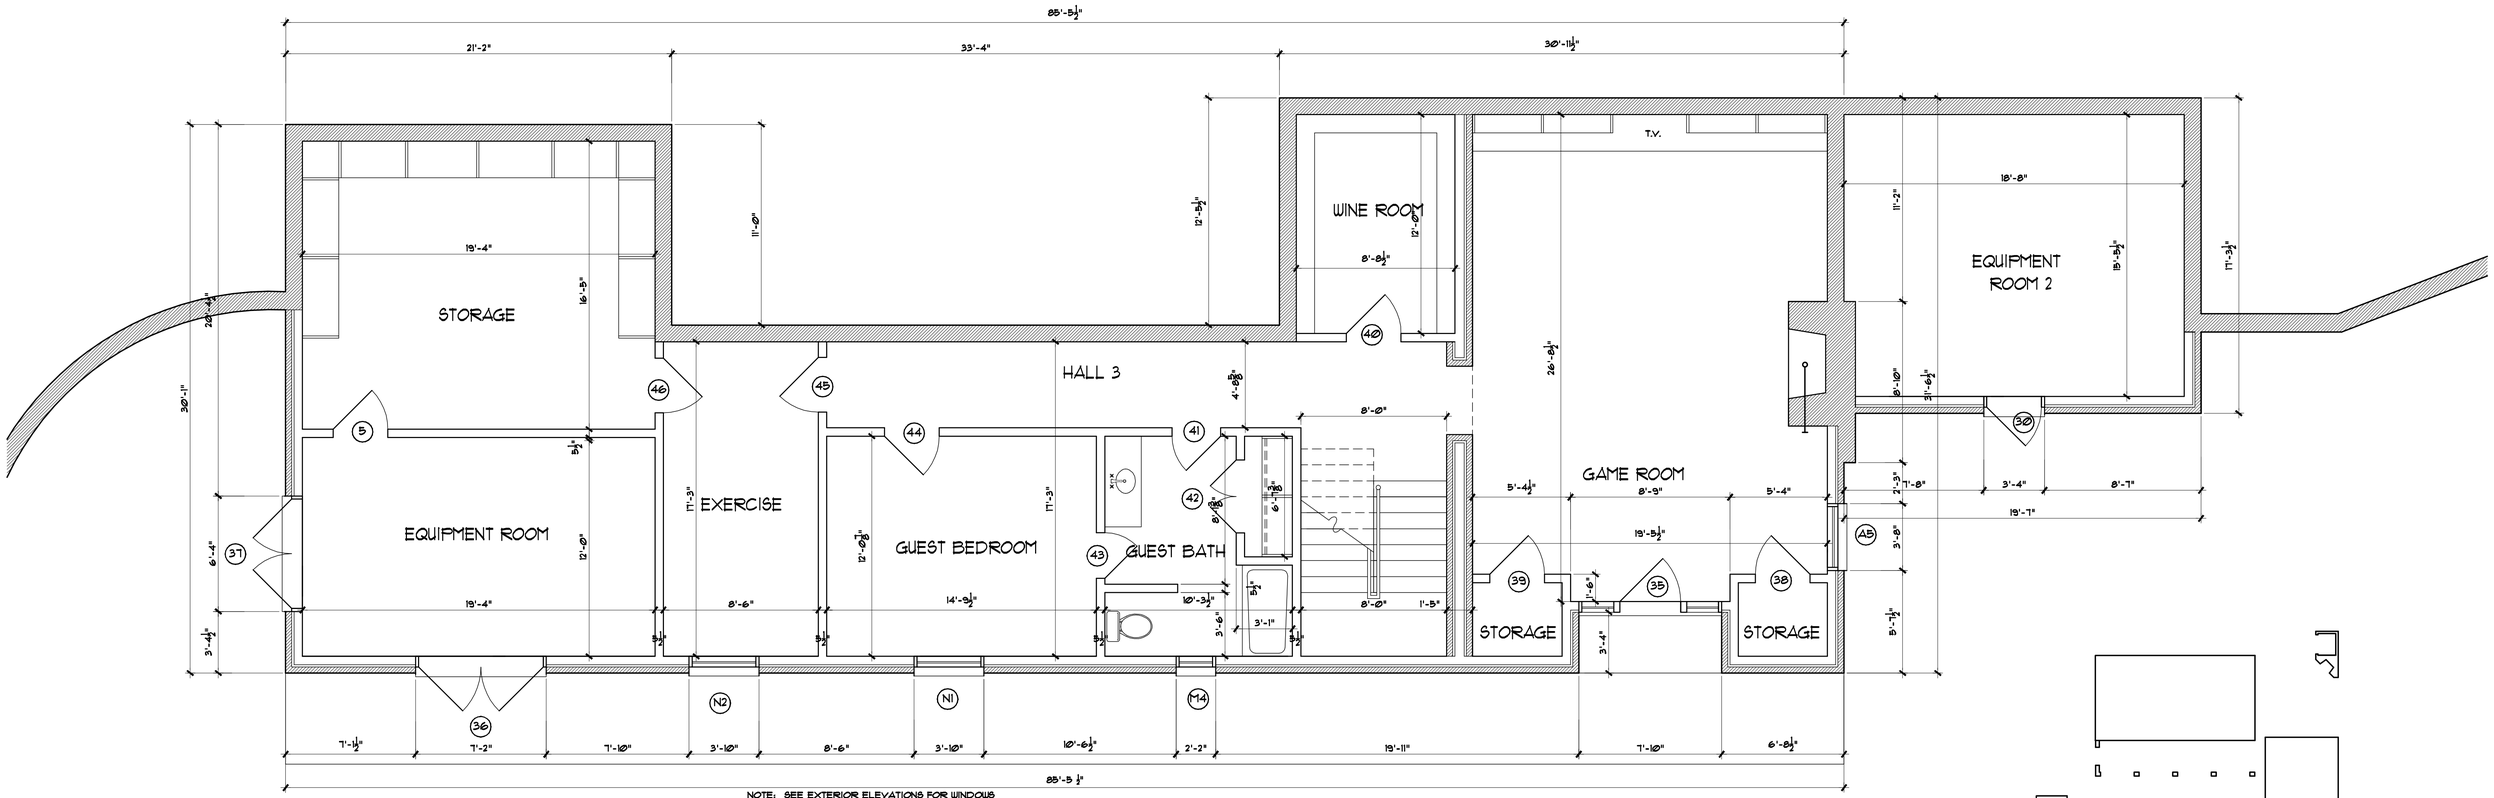

NOTE: SEE EXTERIOR ELEVATIONS FOR WINDOWS THAT LINE UP WITH THE WINDOWS ABOVE THEM. VERIFY LOCATION WITH THE CORESPONDING WINDOWS ABOVE NOT ON THE DIMENSIONS OF THIS WALL

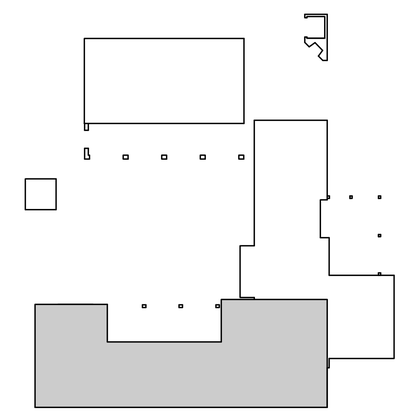

1 BASEMENT FLOOR PLAN SCALE: 1/4" = 1'-0"

REVISED: JULY 28, 2008
REVISED: JUNE 20, 2008
REVISED: JUNE 5, 2008
REVISED: MAY 5, 2008
REVISED: APRIL 14, 2008
REVISED: APRIL 1, 2008

DOUGLAS AL JONES No. 1600 STATE OF LOUISIANA REGISTERED ARCHITECT

A RESIDENCE FOR :
PAUL AND HALLIE GILBERT
GREENVILLE, SOUTH CAROLINA

MARCH, 10, 2008
DRAWN BY JMJ

AL JONES ARCHITECT AIA
7909 WEENWOOD BLVD., SUITE A
BATON ROUGE, LOUISIANA 70809
PHONE: (225) 925-0123
FAX: (225) 928-0806
EMAIL: john@aljonesarch.com

COPYRIGHT NOTICE
ALL COPYRIGHTS RESERVED
NO REPRODUCTIONN OR TRANSMITION IN ANY FORM OR BY ANY MEANS, ELECTRONIC OR MECHANICAL, INCLUDING PHOTOCOPYING, RECORDING, OR BY ANY INFORMATION STORAGE OR RETRIEVAL SYSTEM, WITHOUT PERMISSION IN WRITING FROM THE ARCHITECT OR FROM THE ARCHITECTURAL ENTITY.